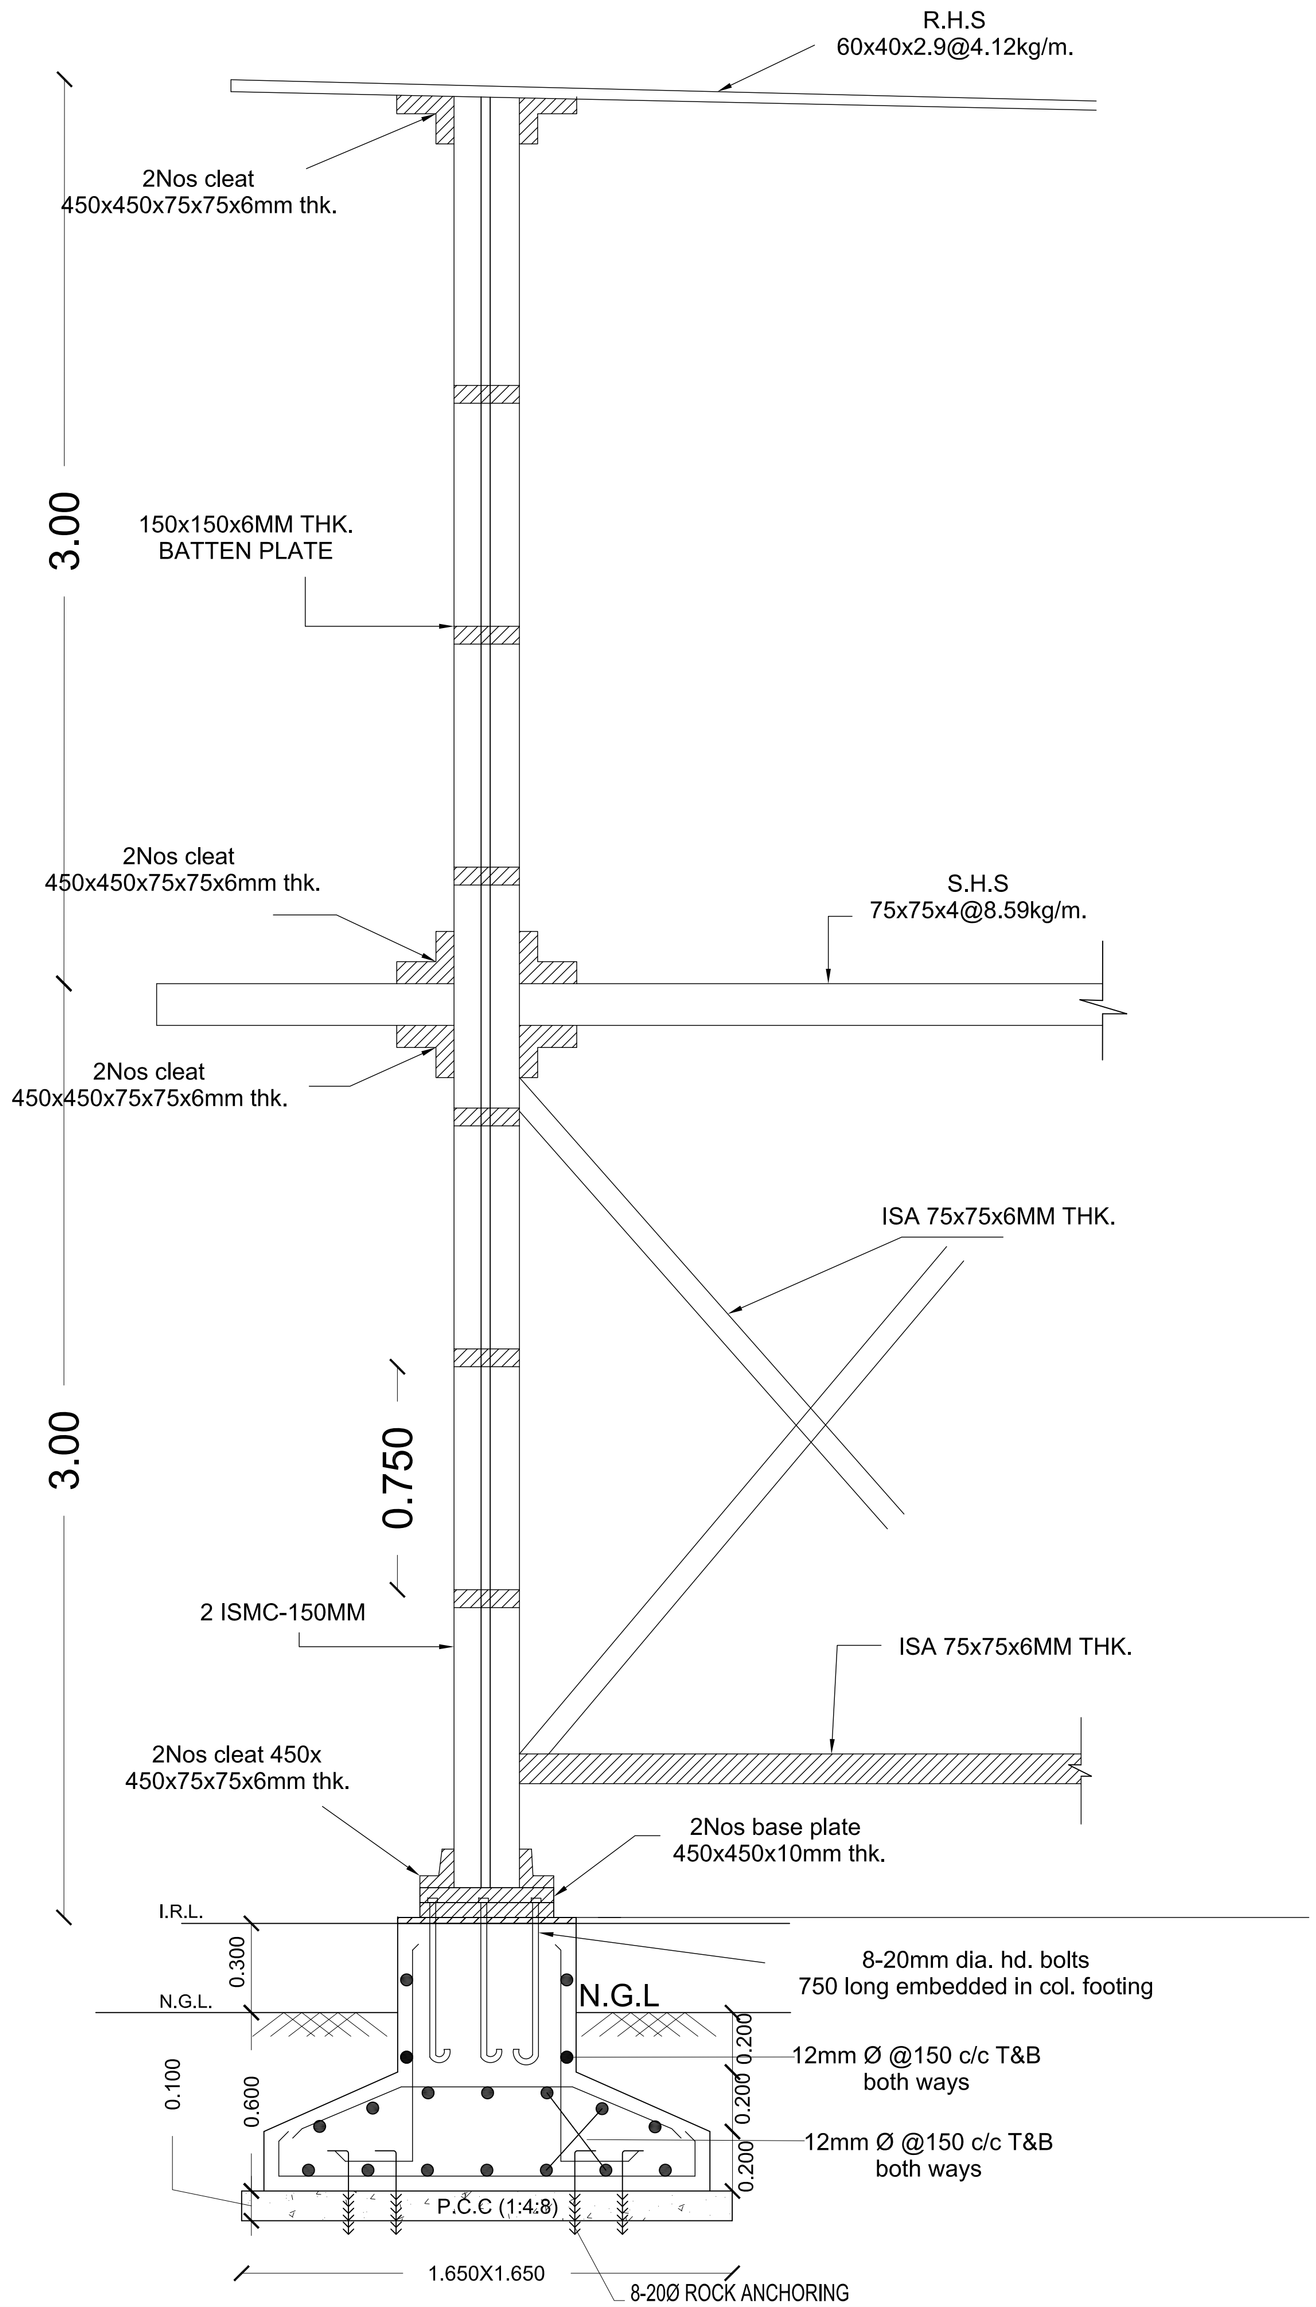

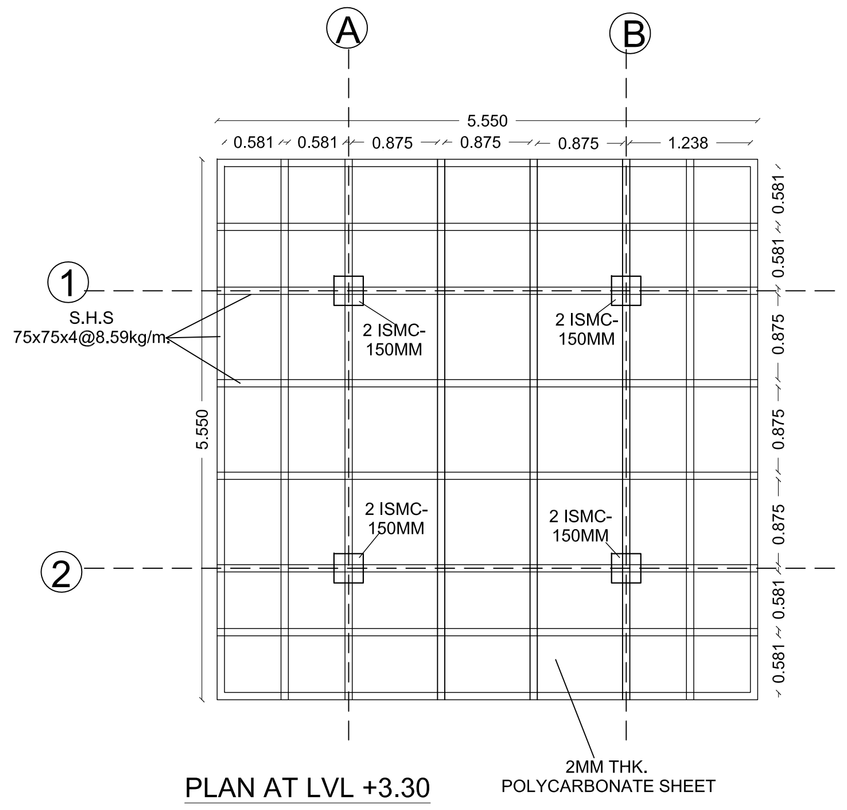

PLAN AT LVL +3.30

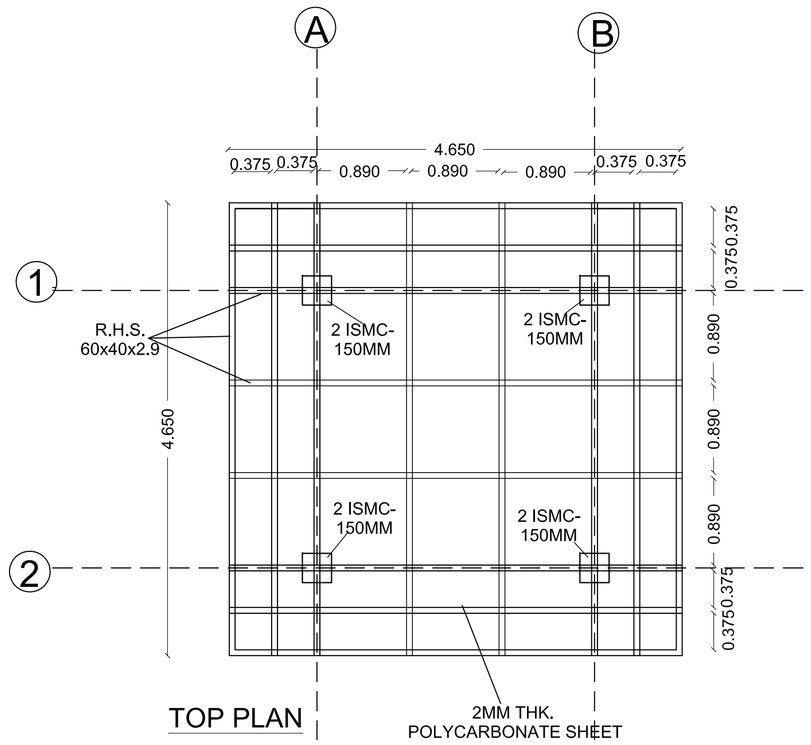

TOP PLAN

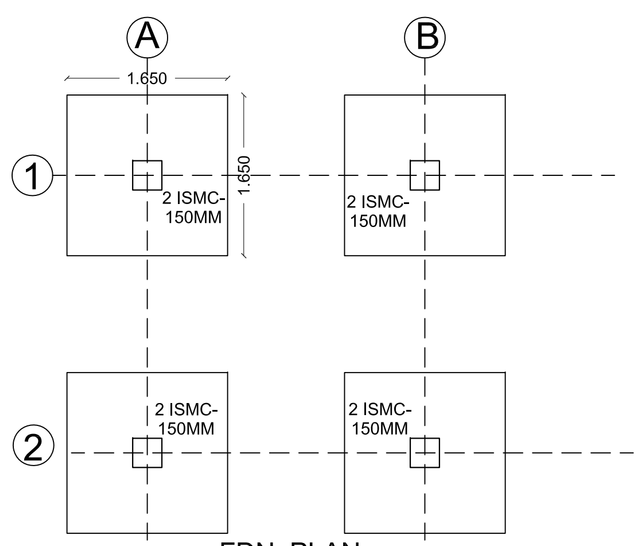

FDN. PLAN

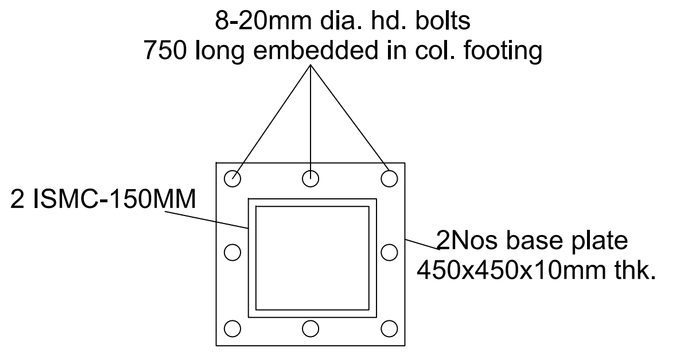

NOTES:–

- ALL DIMENSIONS ARE IN METERS UNLESS NOTED OTHERWISE.
- WRITTEN DIMENSIONS ARE TO BE FOLLOWED. DRAWINGS ARE NOT TO BE SCALED.
- ANY DISCREPANCY IN THE DRAWING SHALL BE BROUGHT TO THE NOTICE OF THE ENGINEER.
- THIS DRAWING SHALL BE READ IN CONJUNCTION WITH OTHER RELEVANT DRAWINGS.

NOTE:-

ALL WELD 6MM THK.

GFC

☐ COMPLETION STAGE ☑ CONSTRUCTION STAGE

☐ TENDER STAGE ☐ CONCEPTUAL STAGE

SUFFIX	DATE	DETAILS
01	03–11–2018	STEEL REINFORCEMENT DETAIL TO BE ADDED

REVISIONS

PROJECT PROPONENT

BHOGAPURAM INTERNATIONAL AIRPORT CORPORATION LIMITED (BIACL) GOVT. OF A.P.

CONSULTANT

RITES
THE INFRASTRUCTURE PEOPLE
AIRPORTS DIVISION
(ISO – 9001 CERTIFIED)

JOB TITLE

DEVELOPMENT OF GREEN FIELD AIRPORT AT ORVAKALLU (KURNOOL), A.P., FOR DAY VFR OPERATIONS OF ATR 72 AIRCRAFT

ARCHITECT :

Renu Khanna & Associates
architect, engineers, interiors & landscape planner
#138, sec-10, Panchkula, Haryana
India-134109
Ph. - +91-172-2563379 Fax.- +91-172-2584538
email: renukhanna.architect@yahoo.com
http://www.architectsrenukhanna.com/

DRAWING TITLE

STRUCTURE OF FIRE WATCH TOWER

Job. No.		Drg. No.	WD/FWT/S-01	
Scale	Date	Revision Suffix		
NTS	01–06–2018			
DRAWN	DEALT	CHECKED BY	P.CORD.	APPROVED BY
SUKHWINDER		VIKRAM		R2

COPYRIGHT

THIS DRAWING IS THE PROPERTY OF RITES LTD. IT SHALL NOT BE REPRODUCED, COPIED, USED IN ANY MANNER OR HANDED OVER TO ANY OTHER PERSON OR PARTY, WITHOUT THE PRIOR PERMISSION OF RITES LTD.