


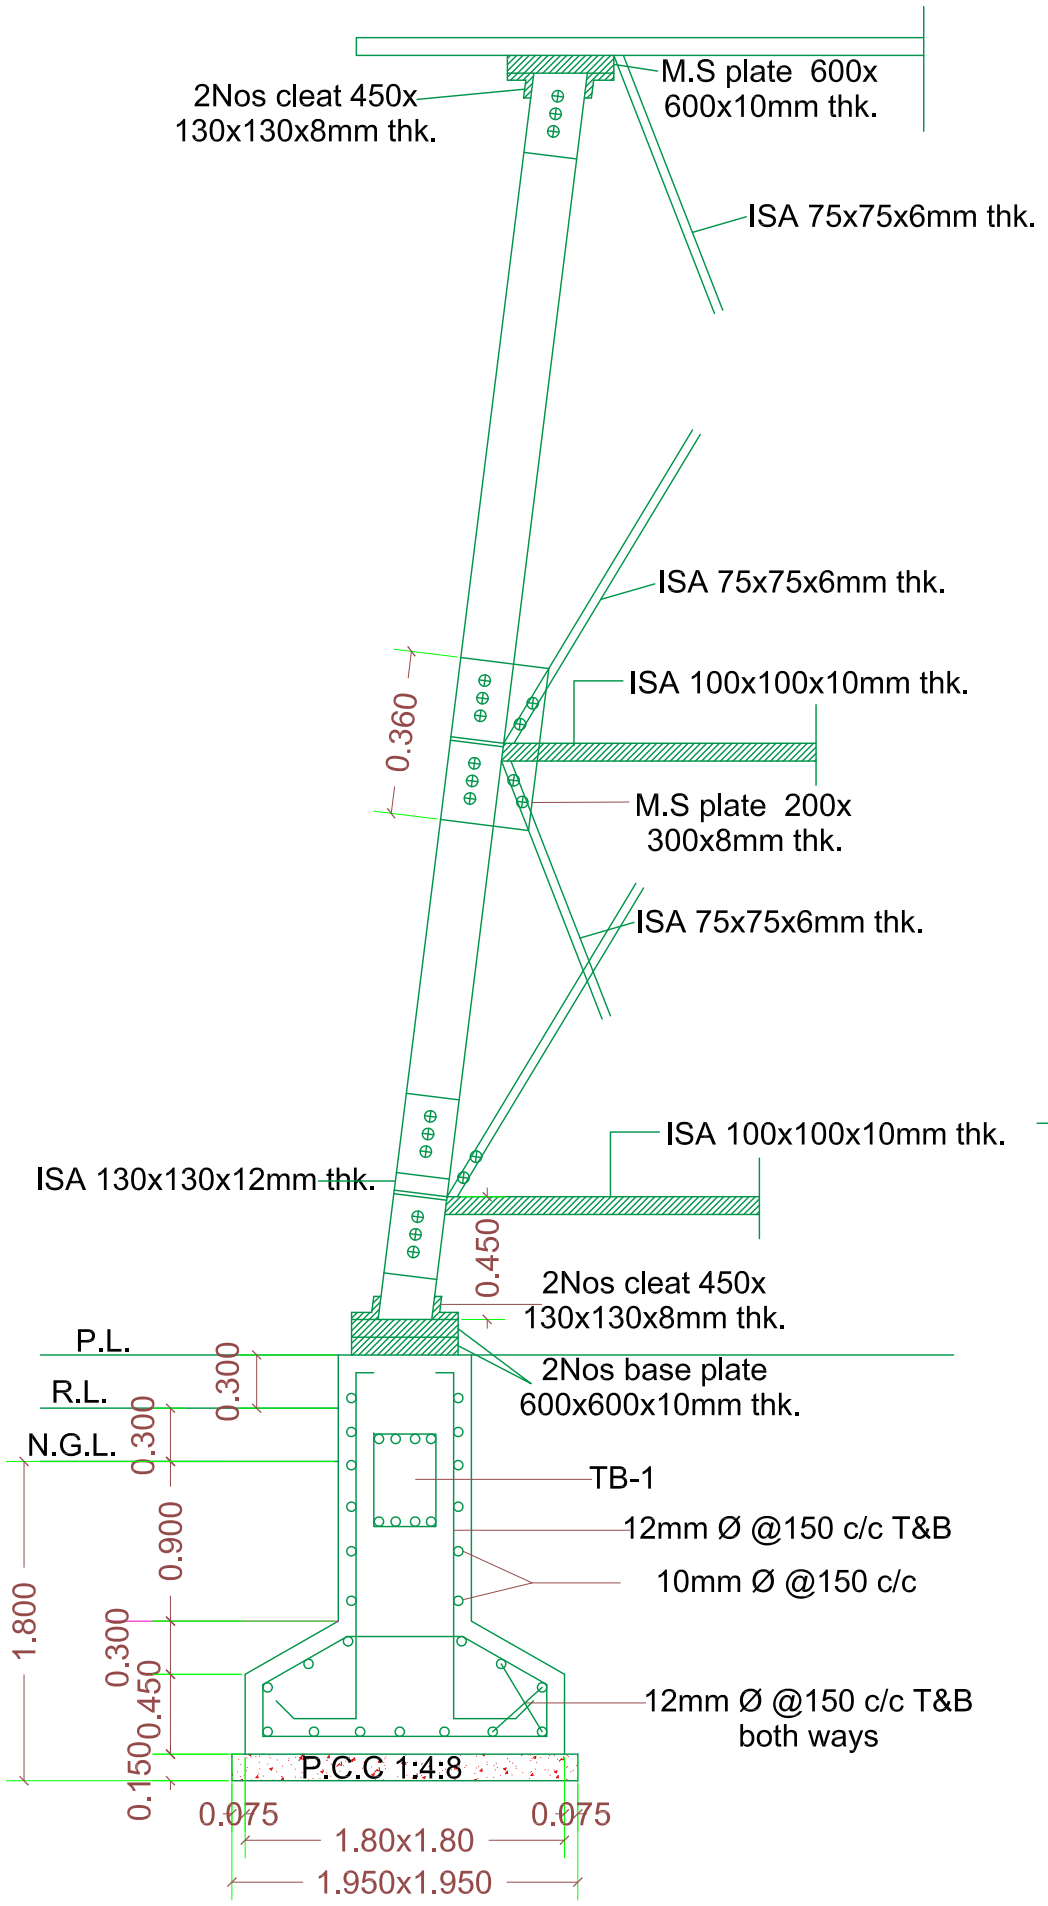


DETAIL AT 'B'




DETAIL AT P
(STEP DETAIL)




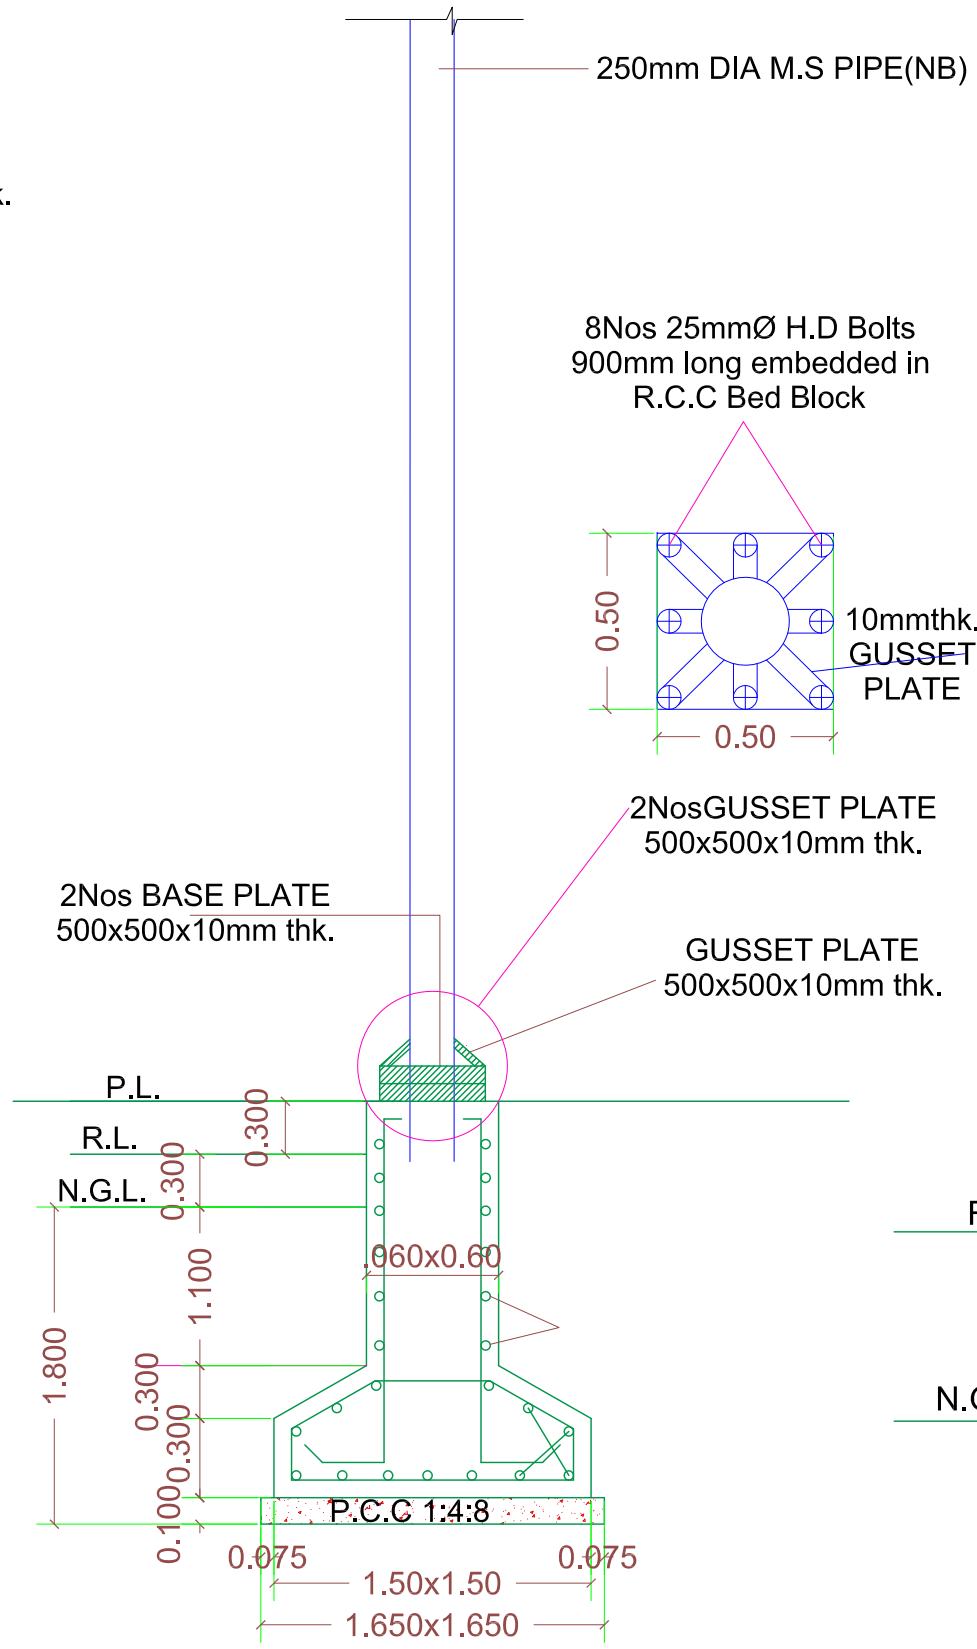


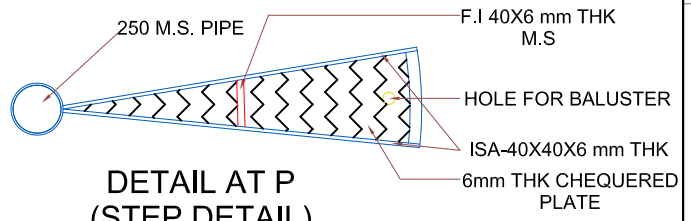


# TB-1

Bars:- 1 TO 8=20mmØ
Strips:- 10mmØ 2 legged

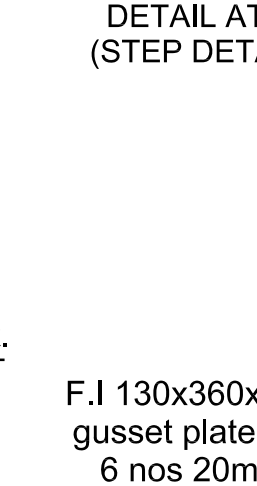NOTES:–

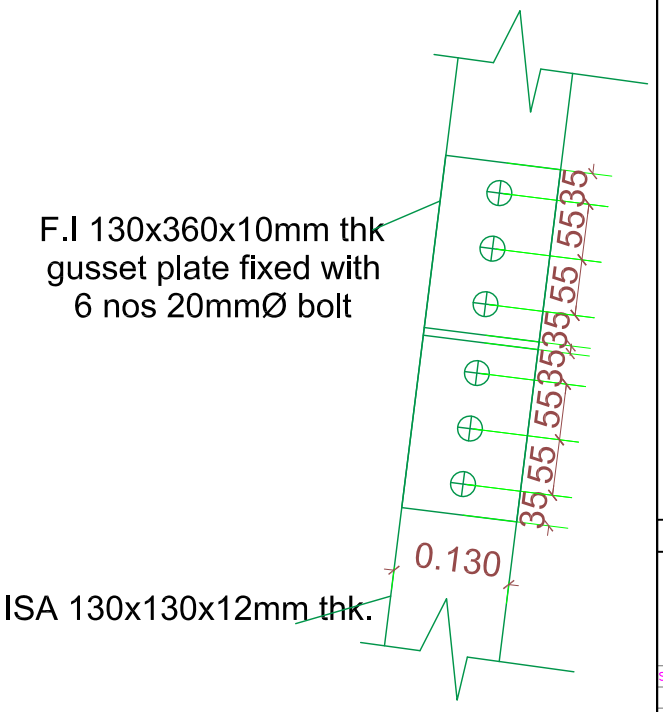ALL DIMENSIONS ARE IN METERS UNLESS NOTED OTHERWISE.

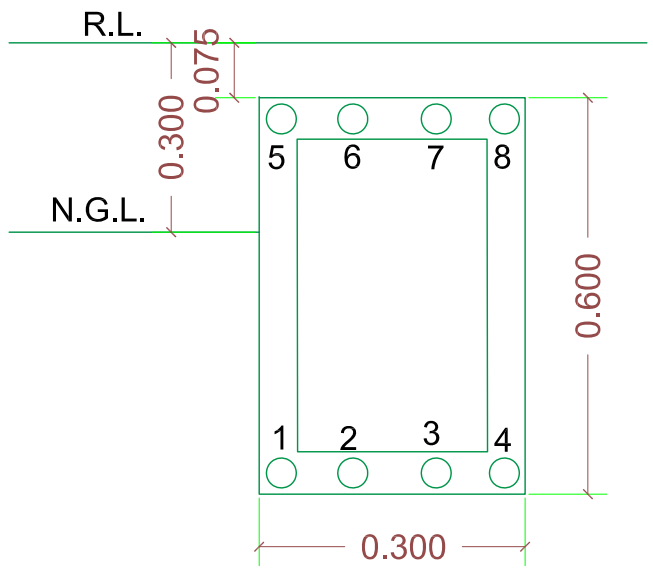WRITTEN DIMENSIONS ARE TO BE FOLLOWED. DRAWINGS ARE NOT TO BE SCALED.

ANY DISCREPANCY IN THE DRAWING SHALL BE BROUGHT TO THE NOTICE OF THE ENGINEER.

THIS DRAWING SHALL BE READ IN CONJUNCTION WITH OTHER RELEVANT DRAWINGS.

GFC

☐ COMPLETION STAGE ☑ CONSTRUCTION STAGE

☐ TENDER STAGE ☐ CONCEPTUAL STAGE

| SUFFIX | DATE | INITIALS | DETAILS |
|---|---|---|---|
| | | | |

REVISIONS

PROJECT PROPONENT

CONSULTANT

RITES
THE INFRASTRUCTURE PEOPLE
AIRPORTS DIVISION
(ISO – 9001 CERTIFIED)

JOB TITLE

ARCHITECT :

DRAWING TITLE

WATCH TOWER

Job. No.

Drg. No. WD/FWT/S-01

Scale NTS

Date

Revision Suffix

DRAWN | DEALT | CHECKED BY | P.CORD. | APPROVED BY

COPYRIGHT

THIS DRAWING IS THE PROPERTY OF RITES LTD. IT SHALL NOT BE REPRODUCED, COPIED, USED IN ANY MANNER OR HANDED OVER TO ANY OTHER PERSON OR PARTY, WITHOUT THE PRIOR PERMISSION OF RITES LTD.